EXHIBIT "B"

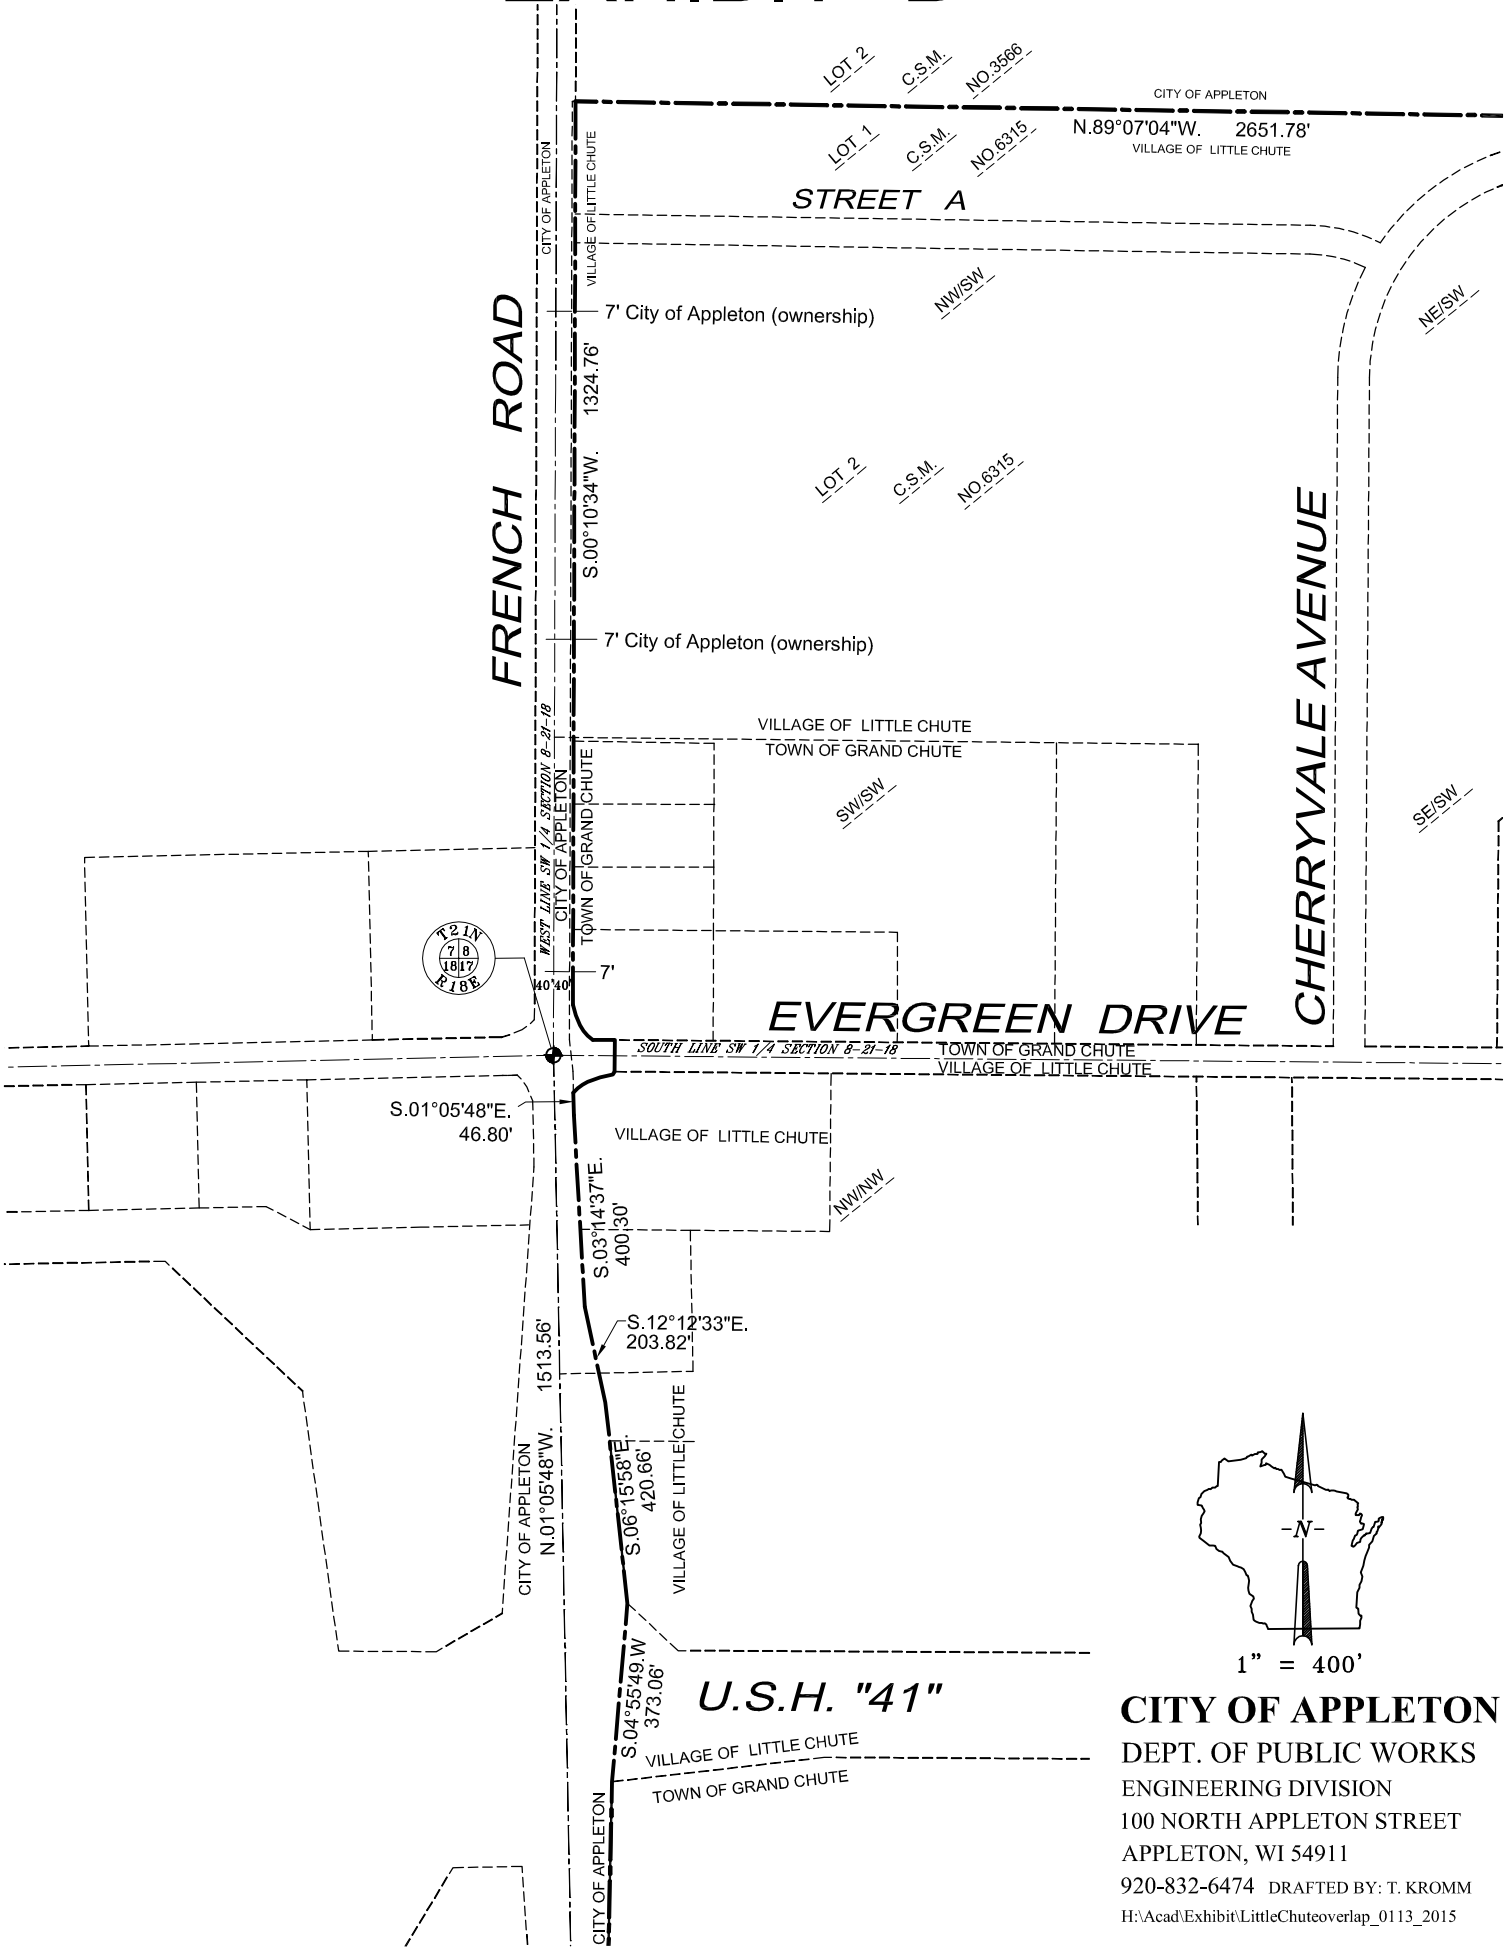

CITY OF APPLETON
DEPT. OF PUBLIC WORKS
ENGINEERING DIVISION
100 NORTH APPLETON STREET
APPLETON, WI 54911
920-832-6474 DRAFTED BY: T. KROMM
H:\Acad\Exhibit\LittleChuteoverlap_0113_2015