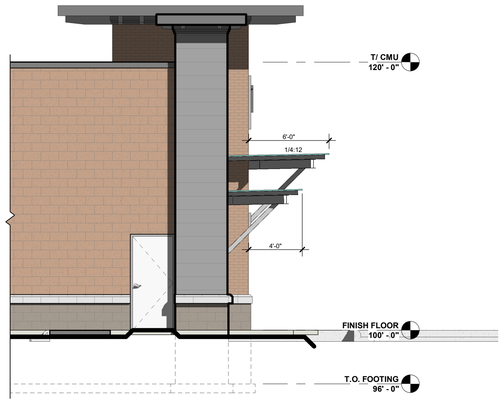

NORTH ELEVATION
3/16" = 1'-0"

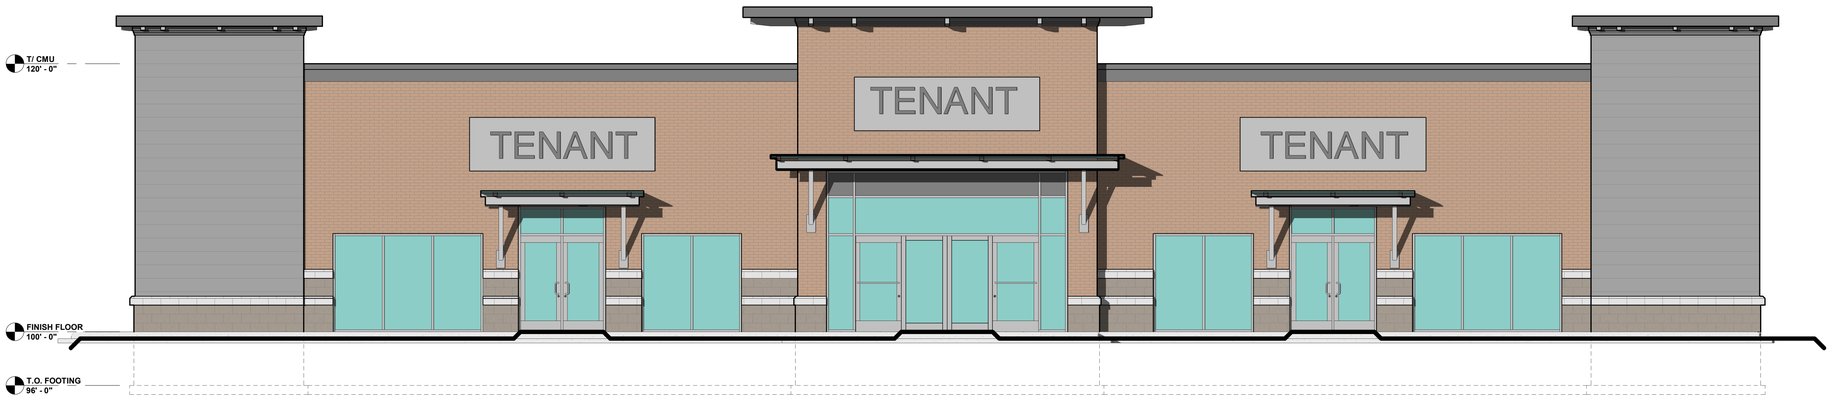

WEST ELEVATION
3/16" = 1'-0"

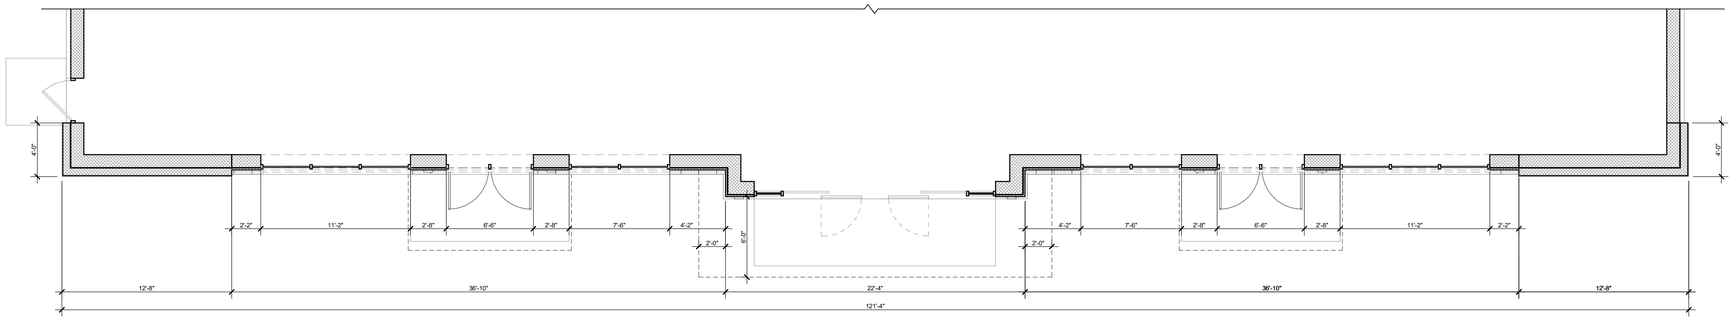

NORTH

FLOOR PLAN
3/16" = 1'-0"

WALL KEY

- NEW WALL/FURRING
- NEW MASONRY/ VENEER WALL
- NEW COOLER/ FREEZER WALLS
- NEW FOUNDATION WALL
- TYPICAL EXISTING WALL
- DEMO WALLS
- FIRE WALL OR FIRE BARRIER

Keller
PLANNERS | ARCHITECTS | BUILDERS

FOX CITIES
N216 State Road 55
P.O. Box 620
Kaukauna, WI 54130
PHONE (920) 766-5795 / 1-800-236-2534
FAX (920) 766-5004

MADISON
711 Lois Dr.
Sun Prairie, WI 53590
PHONE (608) 318-2336
FAX (608) 318-2337

MILWAUKEE
W204 N11509
Goldendale Rd
Germantown, WI 53022
PHONE (262) 250-9710 1-800-236-2534
FAX (262) 250-9740

WAUSAU
5605 Lilac Ave
Wausau, WI 54401
PHONE (715) 849-3141
FAX (715) 849-3181

www.kellerbuilds.com

PROPOSED FOR: **WINTERS** APPLETON, WISCONSIN

"COPYRIGHT NOTICE"
This design, drawing and detail is the copyrighted property of KELLER, INC. No part hereof shall be copied, duplicated, distributed, disclosed or made available to anyone without the expressed written consent of KELLER, INC.

REVISIONS
- . . .
- . . .
- . . .
- . . .
- . . .

PROJECT MANAGER: -------
DESIGNER: S. KLESSIG
DRAWN BY: B. ANDERSON
EXPEDITOR: -------
SUPERVISOR: -------
PRELIMINARY NO: -------
CONTRACT NO: -------
DATE: 06.17.19
SHEET: A1.0

PRELIMINARY - NOT FOR CONSTRUCTION