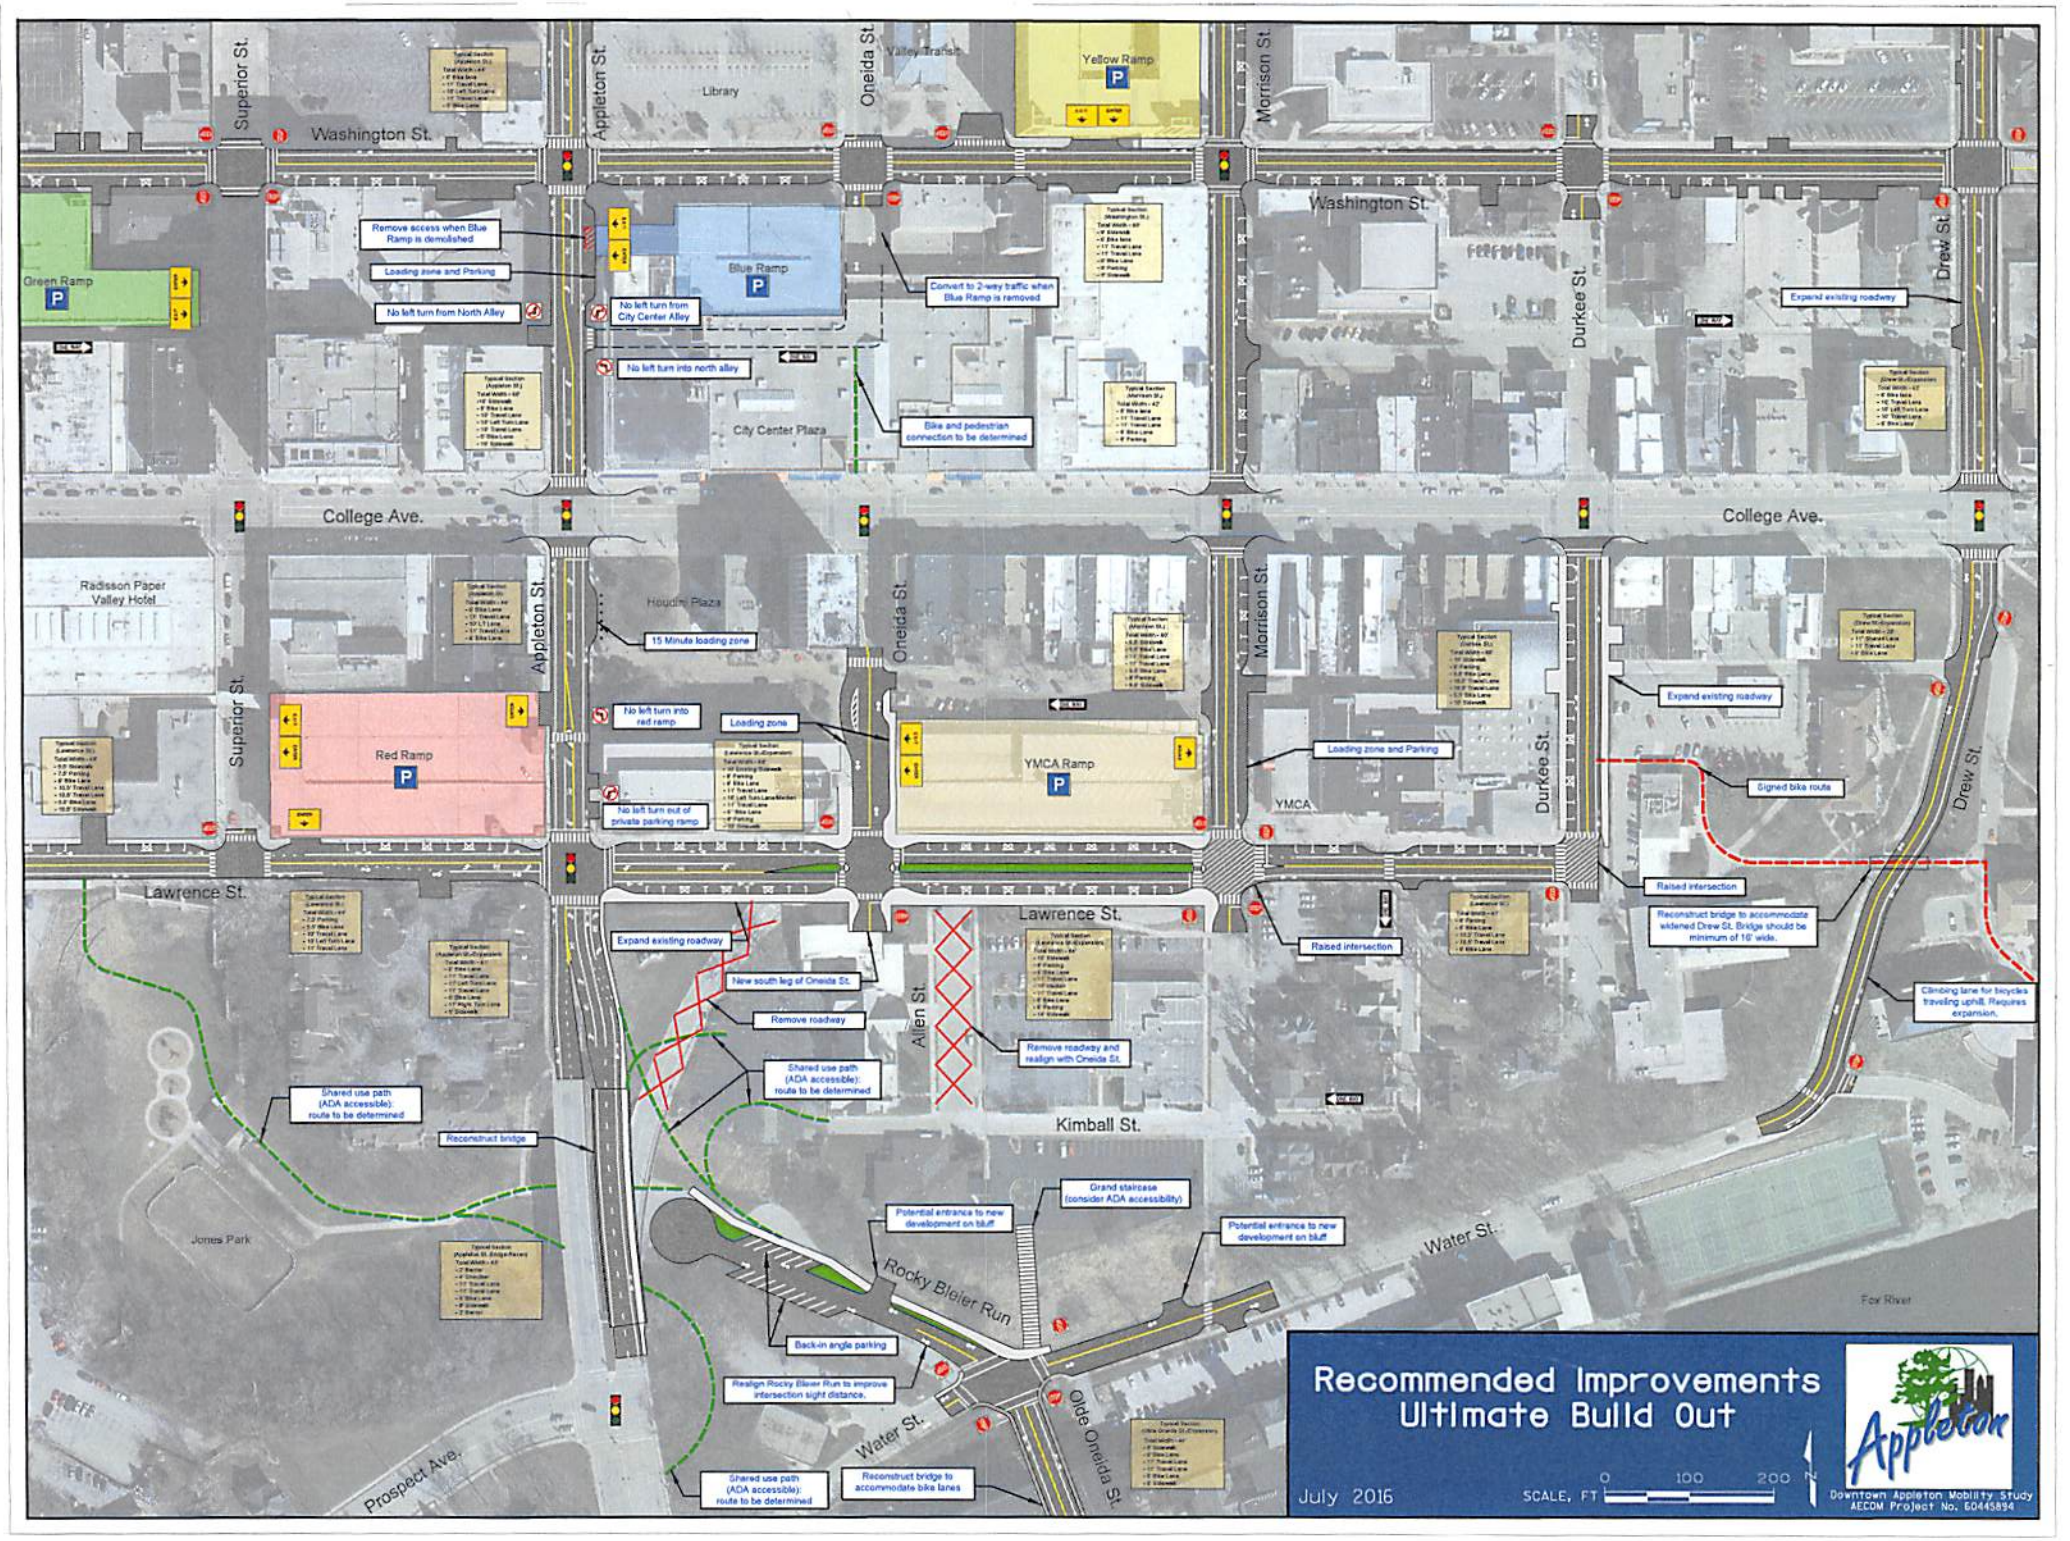
Superior St.
Appleton St.
Oneida St.
Morrison St.
Durkee St.
Drew St.
Washington St.
College Ave.
Lawrence St.
Kimball St.
Water St.
Prospect Ave.
Allen St.
Rocky Bleier Run
Library
Valley Transit
Yellow Ramp
Green Ramp
Blue Ramp
Red Ramp
YMCA Ramp
YMCA
City Center Plaza
Houdini Plaza
Radisson Paper Valley Hotel
Jones Park
Fox River
Remove access when Blue Ramp is demolished
Loading zone and Parking
No left turn from North Alley
No left turn from City Center Alley
No left turn into north alley
Convert to 2-way traffic when Blue Ramp is removed
Bike and pedestrian connection to be determined
Expand existing roadway
15 Minute loading zone
No left turn into red ramp
Loading zone
No left turn out of private parking ramp
Loading zone and Parking
Signed bike route
Raised intersection
Reconstruct bridge to accommodate widened Drew St. Bridge should be minimum of 16' wide.
Climbing lane for bicycles traveling uphill. Requires expansion.
Expand existing roadway
New south leg of Oneida St.
Remove roadway
Shared use path (ADA accessible): route to be determined
Remove roadway and realign with Oneida St.
Raised intersection
Shared use path (ADA accessible): route to be determined
Reconstruct bridge
Grand staircase (consider ADA accessibility)
Potential entrance to new development on bluff
Potential entrance to new development on bluff
Back-in angle parking
Realign Rocky Bleier Run to improve intersection sight distance.
Shared use path (ADA accessible): route to be determined
Reconstruct bridge to accommodate bike lanes
Recommended Improvements
Ultimate Build Out
July 2016
SCALE, FT
0
100
200
N
Appleton
Downtown Appleton Mobility Study
AECOM Project No. 60445894