SITE PLAN

SCALE: 1" = 20'

DIGGERS HOTLINE

Diggers Hotline, Inc.
811 or 1-800-242-8511

LEGEND:

1) AM58P-6036-60RU-VIK – NODE CABINET
2) PLANNED TRANSPORT FIBER IN CONDUIT
3) 2" SERVICING ENTRANCE. GROUNDED BY ELECTRICIAN
4) #2 COPPER-TINNED GROUND WIRE 30" DEEP WITH FOUR CLAD GROUNDING RODS
5) CONCRETE PAD - 72" x 88" x 6"
6) 4" ENTRY TO NODE
7) 1(2 x10) ELECTRIC MOTION GROUND BAR
8) 1(4") DUCT WITH FIBER STUB TAIL FROM NODE (W/SWEEPS)
9) BA22 - STUB POLE FOR POWER PED
10) 1(2") DUCT FOR POWER CABLE
11) 1(2") DUCT FOR POWER CABLE TO NODE ENTRY
12) 2(4") VACANT DUCTS (W/SWEEPS)
13) POWER METER FOR POWER PED
14) AXS 900R HH - 39.3"Ø x 39.3"D
15) HEATER ATTACHMENT
16) POWER ATTACHMENT
17) STRONGWELL-QUAZITE HH - 17.5" x 10.5" x 12.75"
18) COATED GROUND WIRE

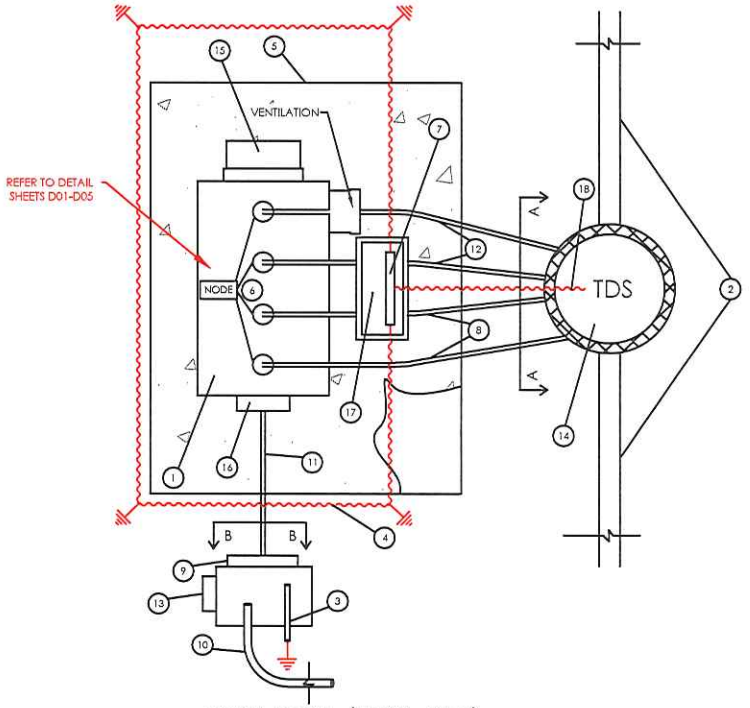

NODE DETAIL (AERIAL VIEW)

SCALE: NTS

APPLWI106_0872KE_0872106
APPLETON, WI

MATERIAL DESCRIPTION	QTY	ACTUAL
3" PVC SCH-40 CONDUIT	36'	
2" PVC SCH-40 CONDUIT	18'	

TDS

TILSON
On a Mission
T: (207) 591-6427 F: (207) 772-3427
Info@tilsontech.com

REVISIONS

DATE	DESCRIPTION	INITIAL
10/29/20	INITIAL SUBMISSION	AT

SCALE

SIZE B SHEET: N/A

SIZE D SHEET: N/A

SHEET C01 OF C02

FILE NAME: TDS_APPLWI106_01_NODE

APPLWI106_0872KE_09210S.dwg - PLOTTED C01 10/29/2020 2:37 PM

AM58P-6036-60RU-VIK

NOTE:

△01

1- Both Quad Recep outlets are to be wired SEPERATE to 20amp breakers on RIGHT Side of Load Center, under generator breaker.

2- ADD 8-10" of slack from Quad Receps to J-Box; Per Customer Request.

3- Customer Request to leave LEFT Side of Load Center OPEN for 2-Pole Breakers for the Power Bay (we do NOT supply these breakers).

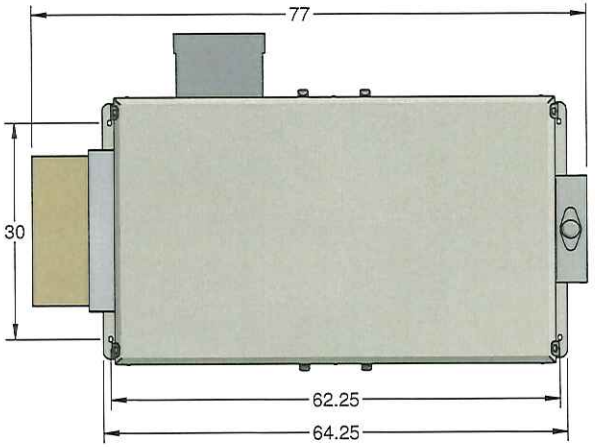

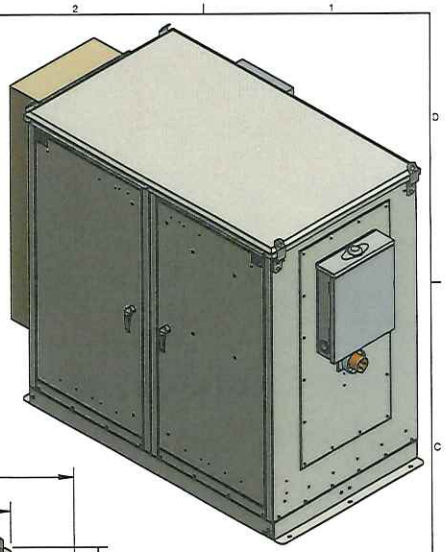

△01 SEE NOTES 1 thru 3 before WIRING!

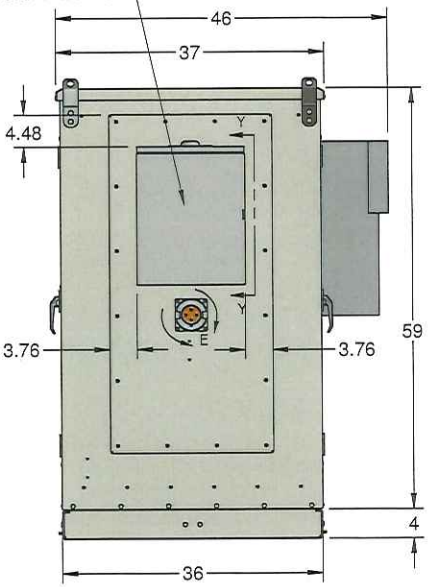

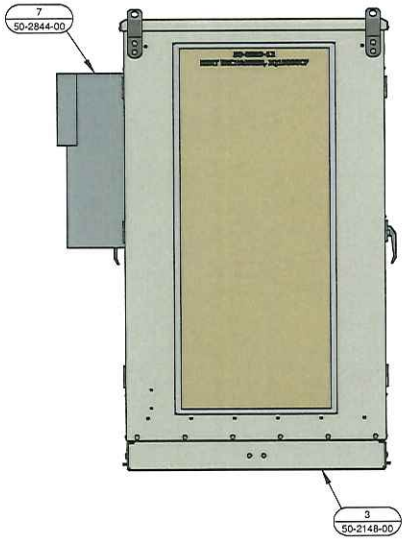

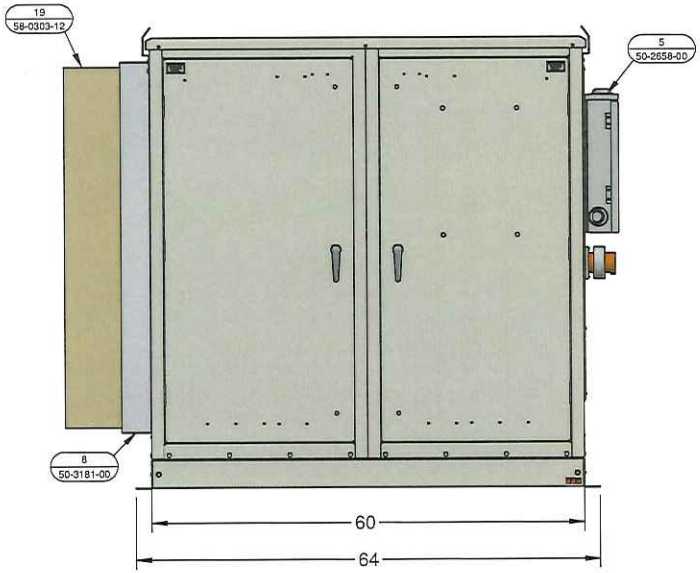

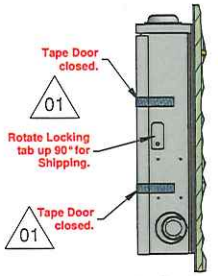

DETAIL AA

DETAIL E

*REFERENCE PAINT SPEC SHEET FOR COLOR

REVISION HISTORY				
DCN NO.	REV	DESCRIPTION	DATE	APPROVED
E7742	01	Updated Per DR #6135	06/03/17	wrb
E7823	02	Chg'd battery tray to 50-3310-00 @ top	12/04/17	wrb

UNLESS OTHERWISE SPECIFIED
ALL DIMENSIONS ARE IN INCHES.
ALL TOLERANCES APPLY TO THIS FINISHED PART, EXCLUDING PAINT

TOLERANCES: ANGLES ± 1°; HOLES ± .003"

MATERIAL:

FINISH:

DWN BY: WRB

CHK BY: TD

APR BY: TD

DATE: 12/11/2015

THIS DRAWING AND THE PRODUCT(S) PROPERTY OF AMERICAN PRODUCTS LLC IS/ARE STRICTLY CONFIDENTIAL AND SHALL NOT BE REPRODUCED, COPIED OR USED FOR ANY PURPOSE WHATSOEVER, WITHOUT PRIOR WRITTEN PERMISSION

AMERICAN PRODUCTS

TITLE: AM58P-6036-60RU-VIK

CUSTOMER: WALKER

SCALE: NTS | SHEET: 1 OF 5

DRAWING NUMBER: 50-3180-00 | REV: 02